


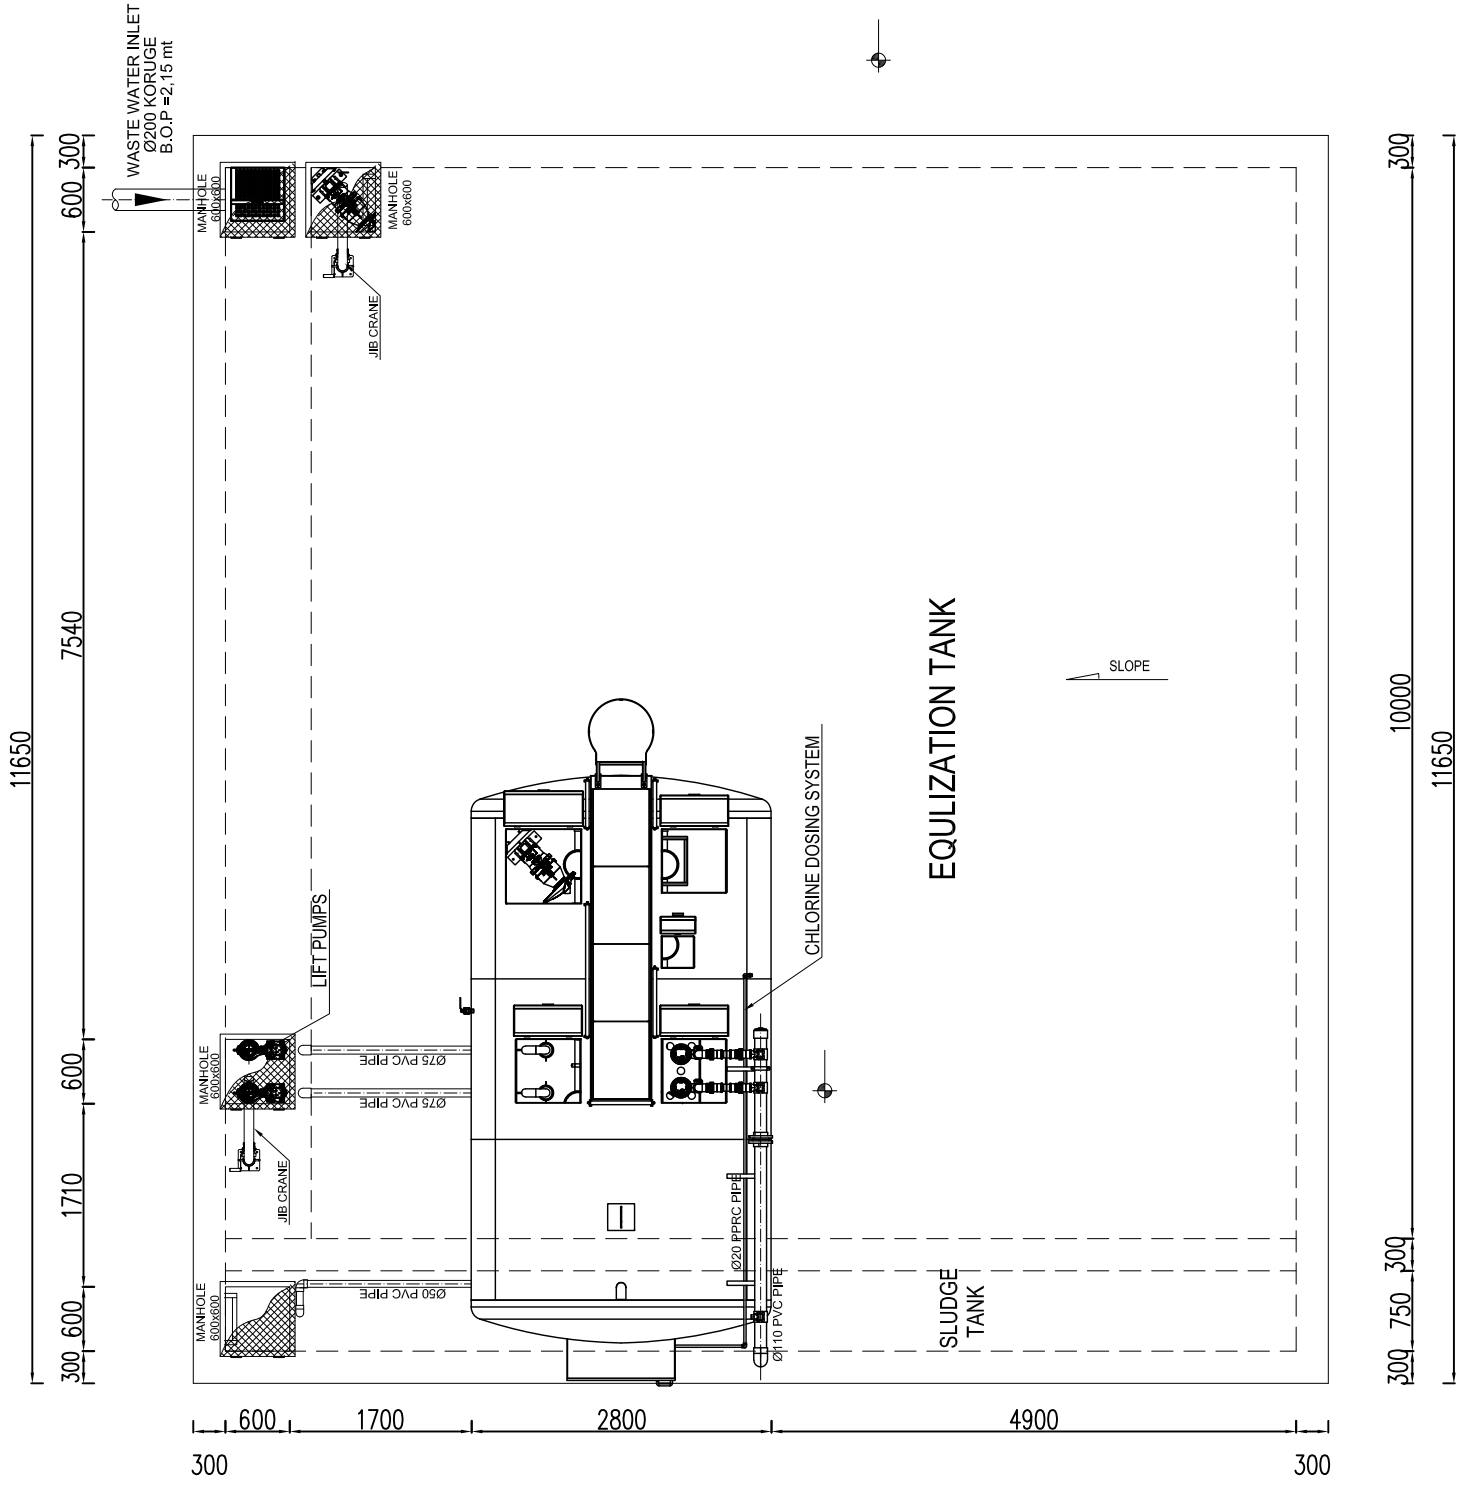


FILTRATION UNIT

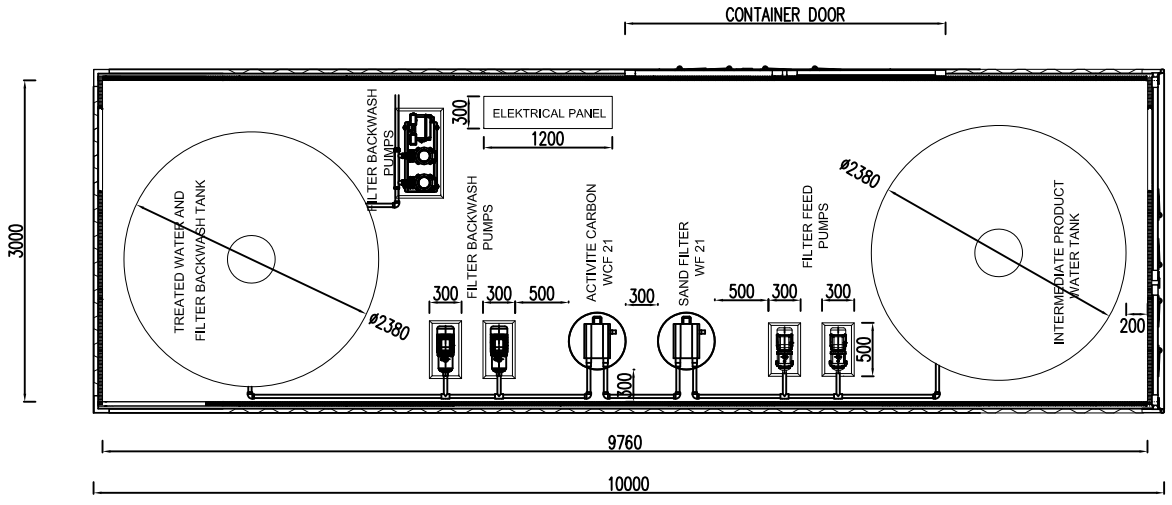

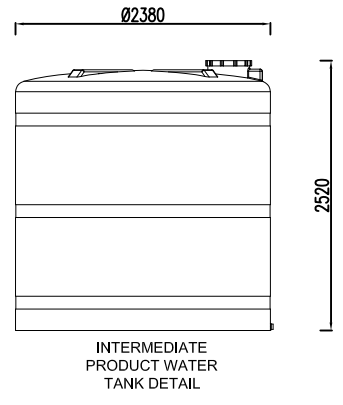

INTERMEDIATE PRODUCT WATER TANK DETAIL

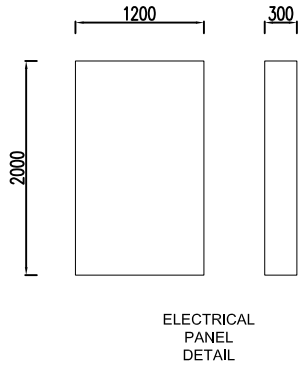

ELECTRICAL PANEL DETAIL

NOTE: THE HIGHEST AND LARGEST EVER IN THE CONTAINER THE DIMENSIONS OF THE EQUIPMENT ARE GİVEN BELOW. CONTAINER HEIGHT AND DOOR DIMENSIONS WILL BE DETERMINED BY CONSIDERING THESE DETAILS.

KEY-PLAN

P.N.

REFERANS PROJELER

LEJANT

GENEL NOTLAR

REV.	DEĞİŞİKLİK - REVISION	TARİH-DATE	İMZA-SIGN
2			
1	CAPACITY INCREASED		
0	ONAY İÇİN	03.04.2023	

AQUA Shine
BAŞKENT ORGANİZE SANAYİ BÖLGESİ
2. CAD. NO: 10 SİNCAN / ANKARA
Tel: 444 8 252 Fax: +90 (312) 397 12 24
Web Site : www.aquashine.com.tr

BOTAS SILIVRI

ADVANCED TREATMENT PLANT

GENERAL LAYOUT

PROJ.	ADI-SOYADI	TARİH	DRWG.	AD-SOYADI	TARİH
DİZAYN	Ö.ÖZALTIN	26.09.2023	ÇİZEN	C.BİÇER	26.09.2023
KONTROL	G.ÖZGÜMÜŞ	26.09.2023	KONTROL	Ö.ÖZALTIN	26.09.2023

NORM :	ÖLÇÜ :	SAYFA:	DRWG NO :	REV.
A0	1/25	- OF : -	BTS-732-WTP-AQU-GN-001	1

ISO 128
BU RESMİN BÜTÜN HAKLARI SAKLIDIR. YAZILI İZİN ALMADAN KULLANILAMAZ VE ÇOĞALTILAMAZ.
All copyrights transformation or any other use of this document remain exclusive properties.